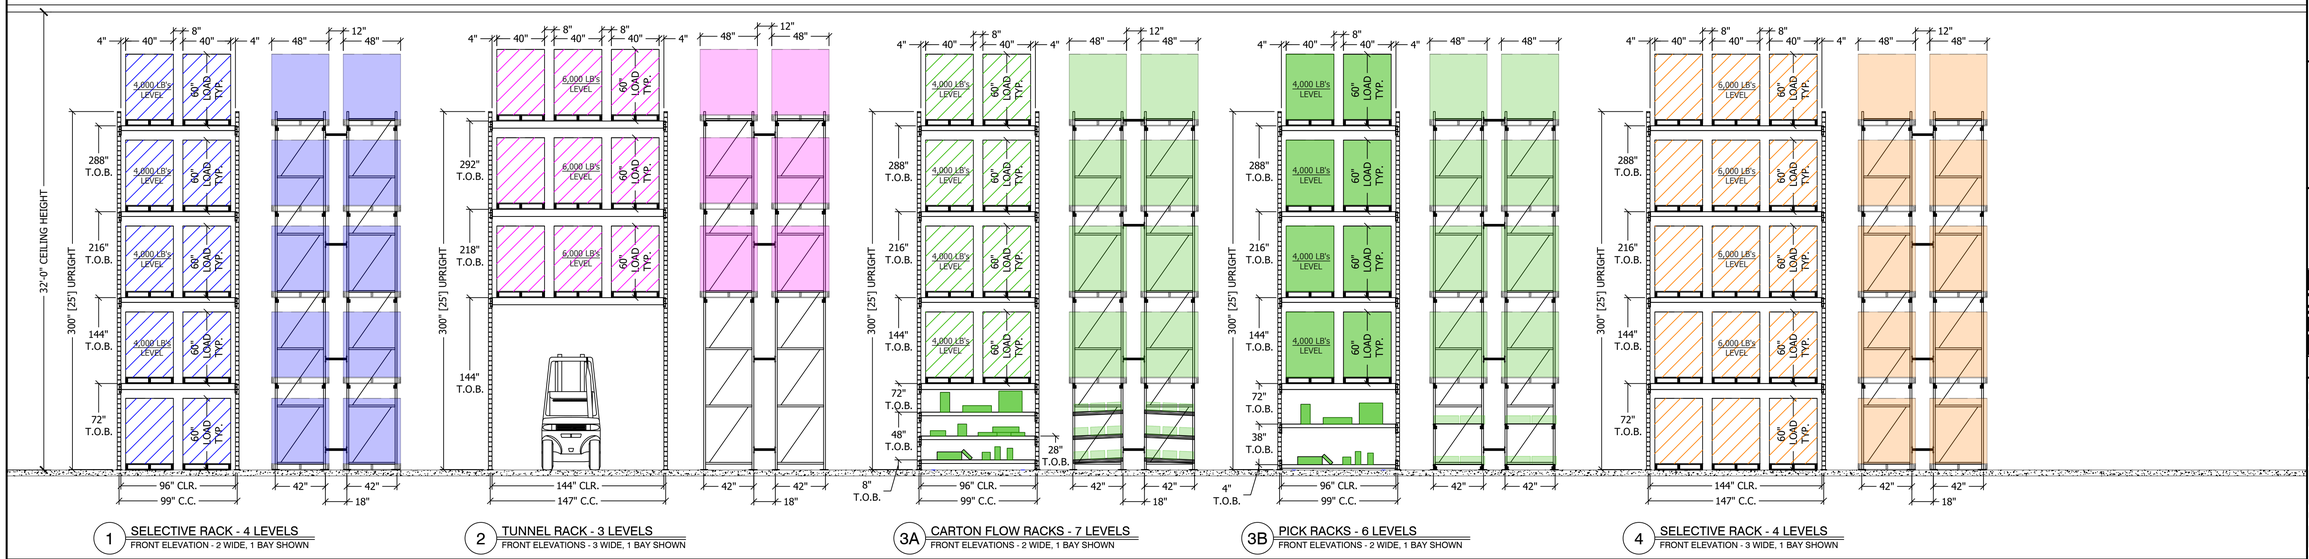

1 SELECTIVE RACK - 4 LEVELS
FRONT ELEVATION - 2 WIDE, 1 BAY SHOWN

2 TUNNEL RACK - 3 LEVELS
FRONT ELEVATIONS - 3 WIDE, 1 BAY SHOWN

3A CARTON FLOW RACKS - 7 LEVELS
FRONT ELEVATIONS - 2 WIDE, 1 BAY SHOWN

3B PICK RACKS - 6 LEVELS
FRONT ELEVATIONS - 2 WIDE, 1 BAY SHOWN

4 SELECTIVE RACK - 4 LEVELS
FRONT ELEVATION - 3 WIDE, 1 BAY SHOWN

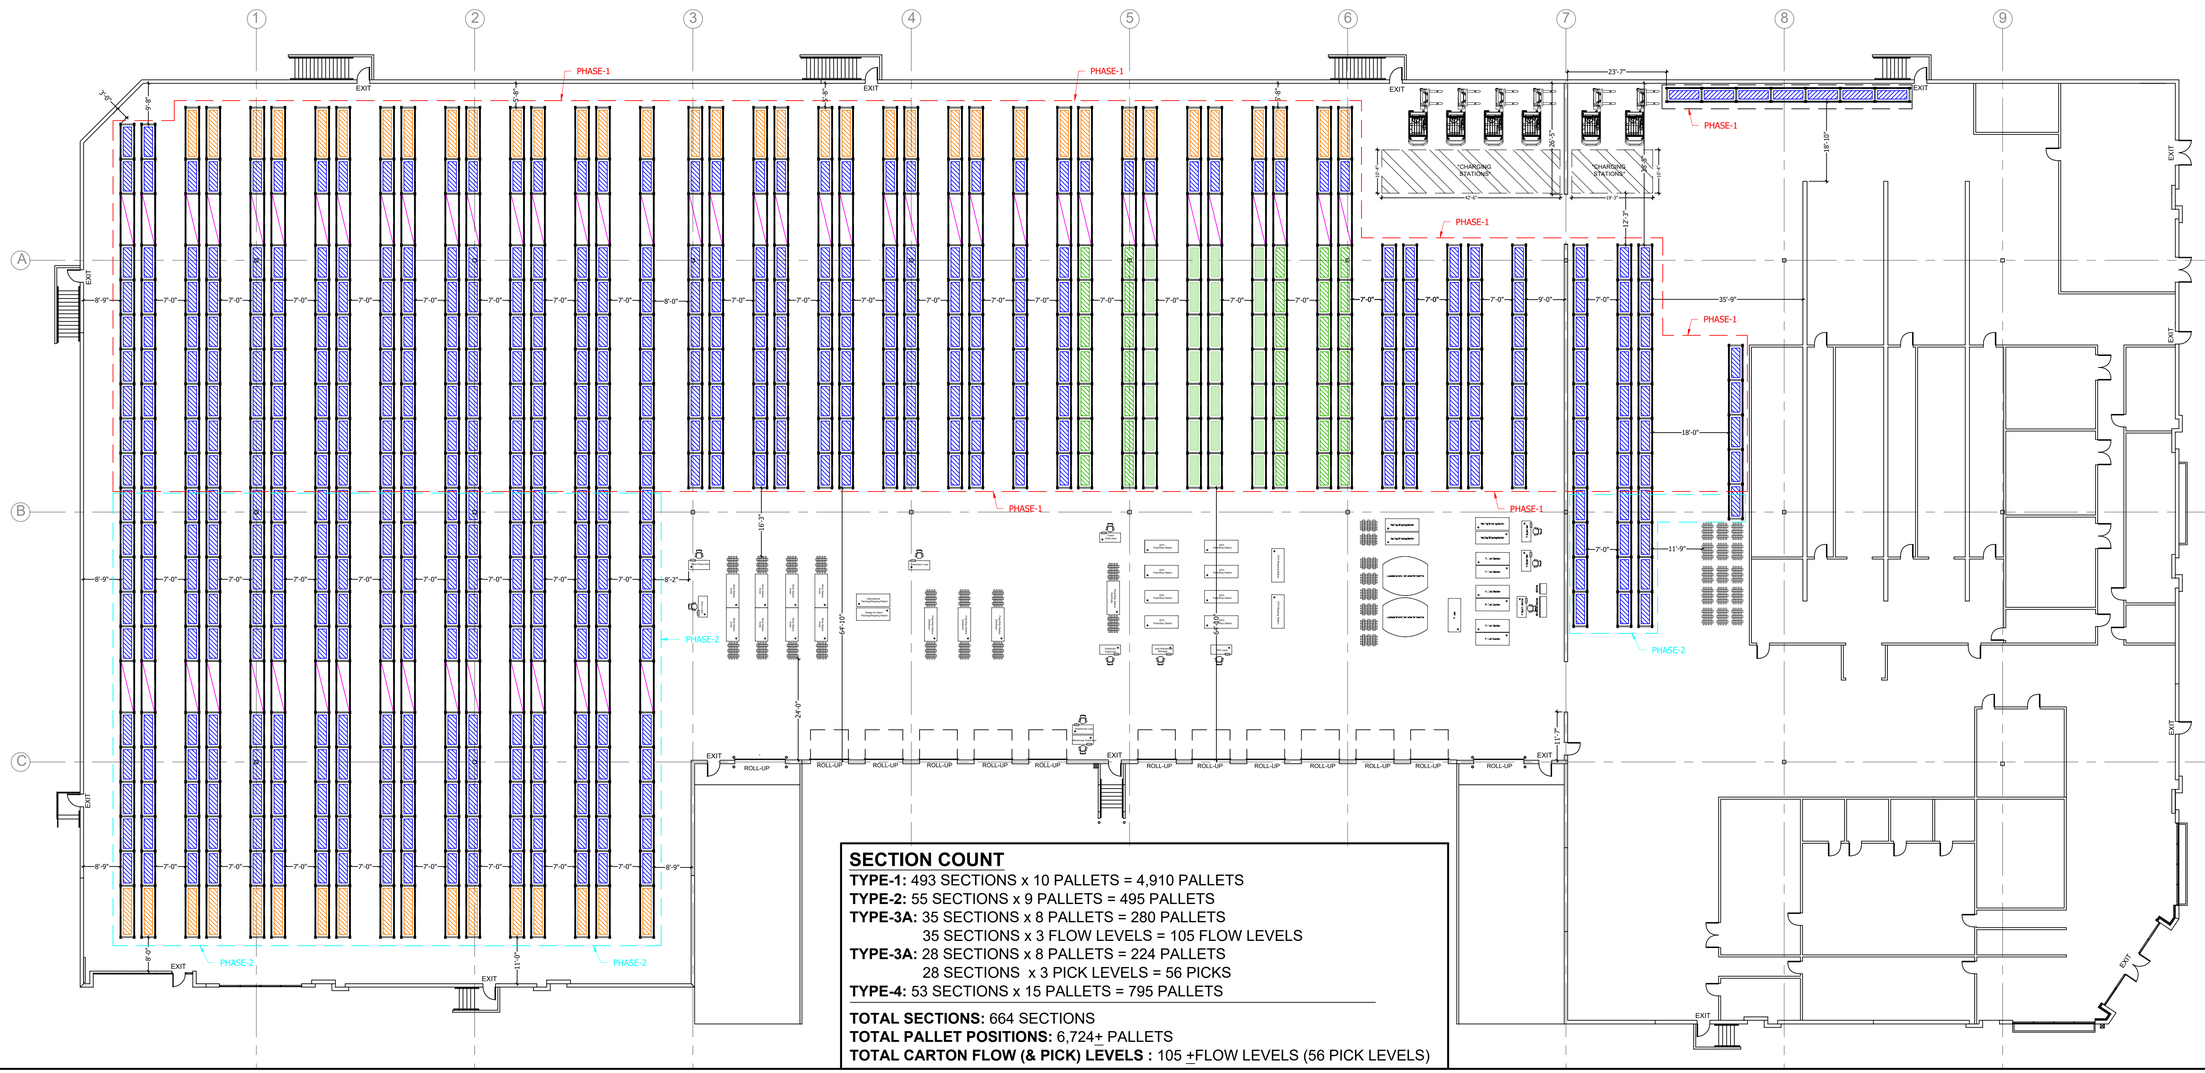

TOTAL WAREHOUSE
TOTAL WAREHOUSE
3095 E. PATRICK LN. #16
LAS VEGAS, NV. 89120
TEL NO. 833.868.2500
FAX NO. 800.338.9776
www.totalwarehouse.com

UPON COMPLETETION:
Contractor shall sign the following below that the work has been completed and they are satisfied with the work

Signature | Date | Full Name

PROJECT DATA:

F.S. SYSTEM: FS SYSTEM
COMMODITY CLASS: B/S-1
METHOD OF STORAGE: CARTONED
CEILING HEIGHT: UNKNOWN
TRUSS HEIGHT: UNKNOWN
SPRINKLER HEIGHT: UNKNOWN
COMMODITY ITEMS:
1) UNKNOWN

PALLET SIZE 1: 40"x48"x60"
PALLET LOAD 1: 1,800 LB.

LOAD PER LEVEL: 4,000#

FORKLIFT TYPE: BENDI & TURRET

PROJECT:

REVISIONS:

MARK	DATE	DESCRIPTION

PROJECT NO: 1020
WORK ORDER NO: XXXX
AUTHOR: LEO
DRAFTER: LA
SCALE: AS INDICATED
DATE: 12/19/2023

SHEET TITLE:

PROPOSED FLOOR PLAN OVERALL

SHEET NO.

C-01

SHEET: 1 OF 1