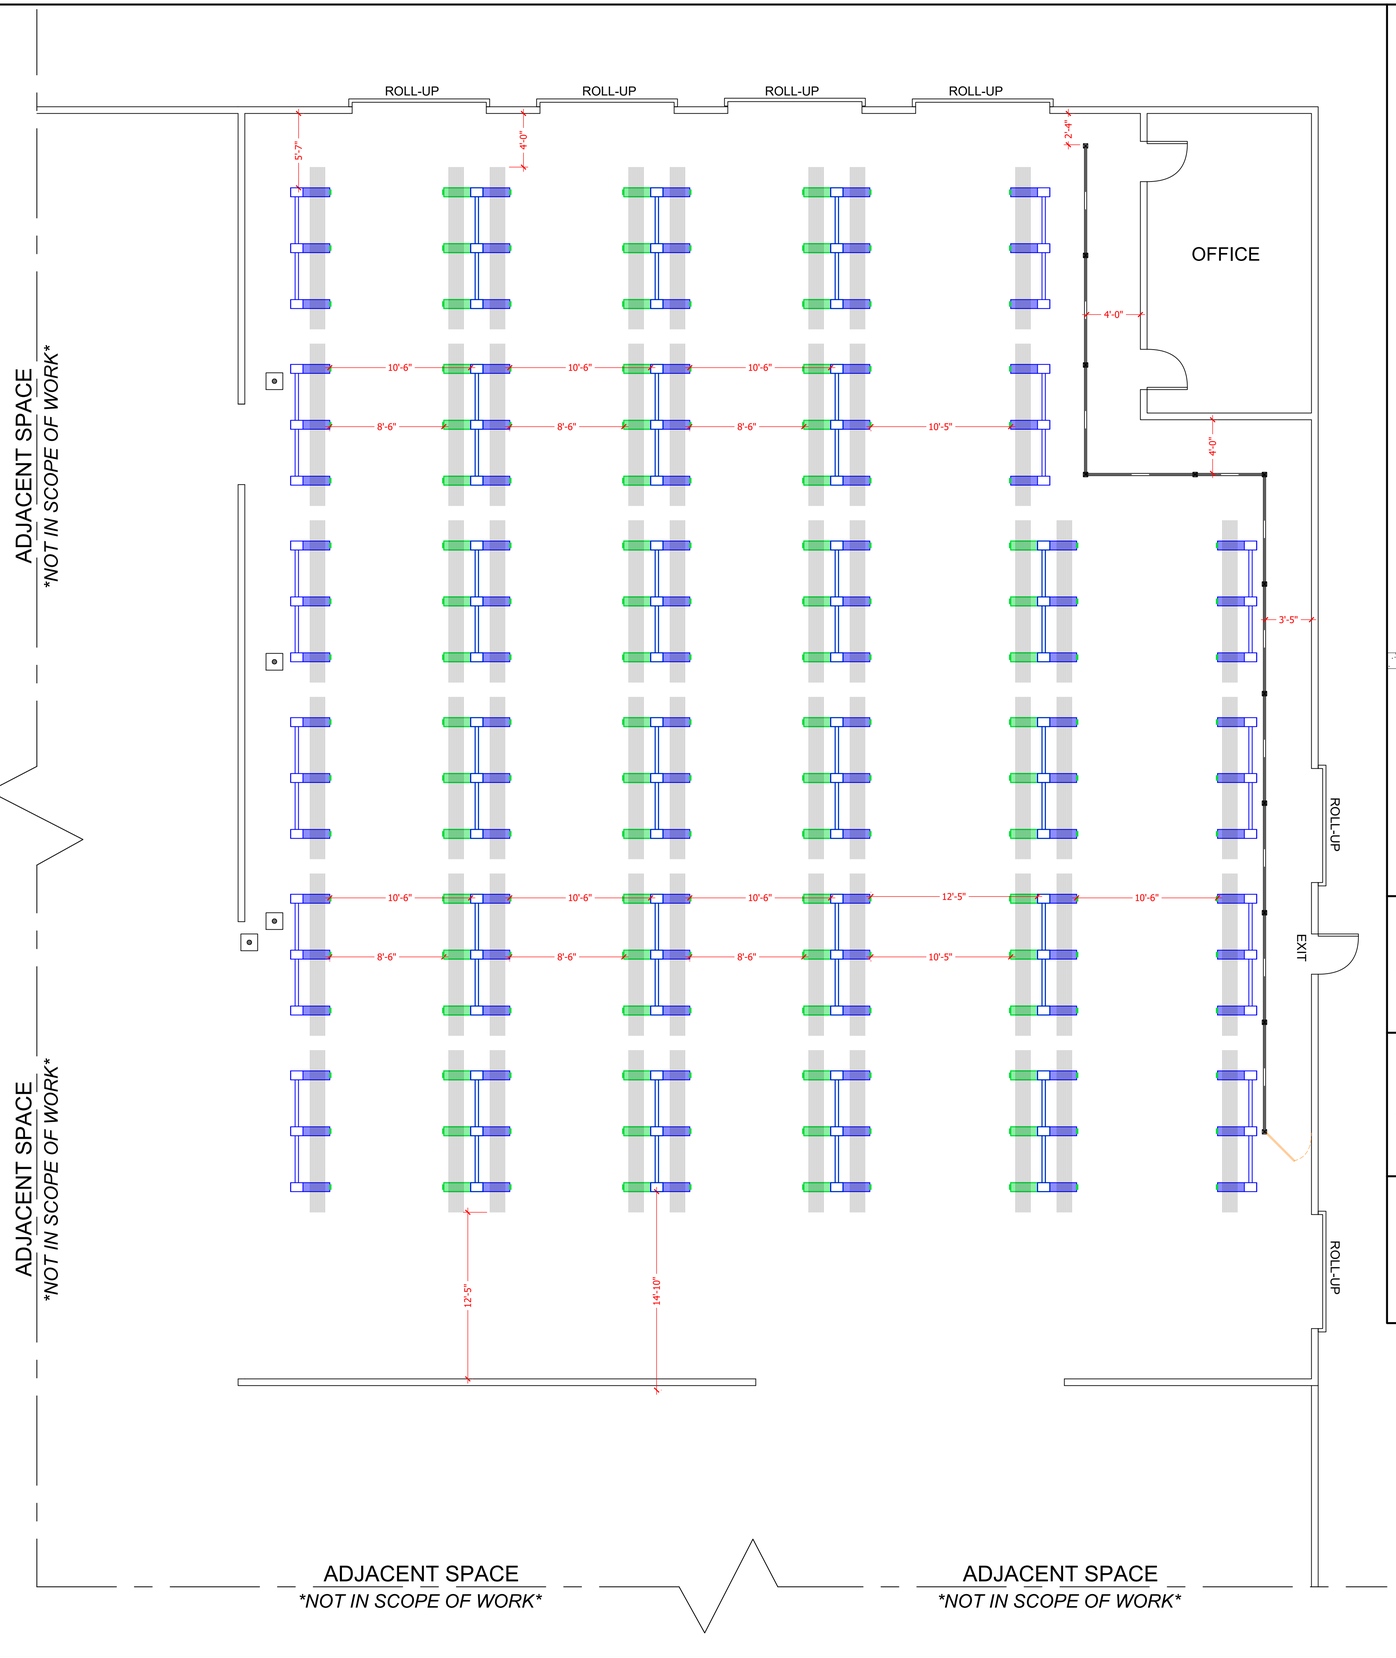

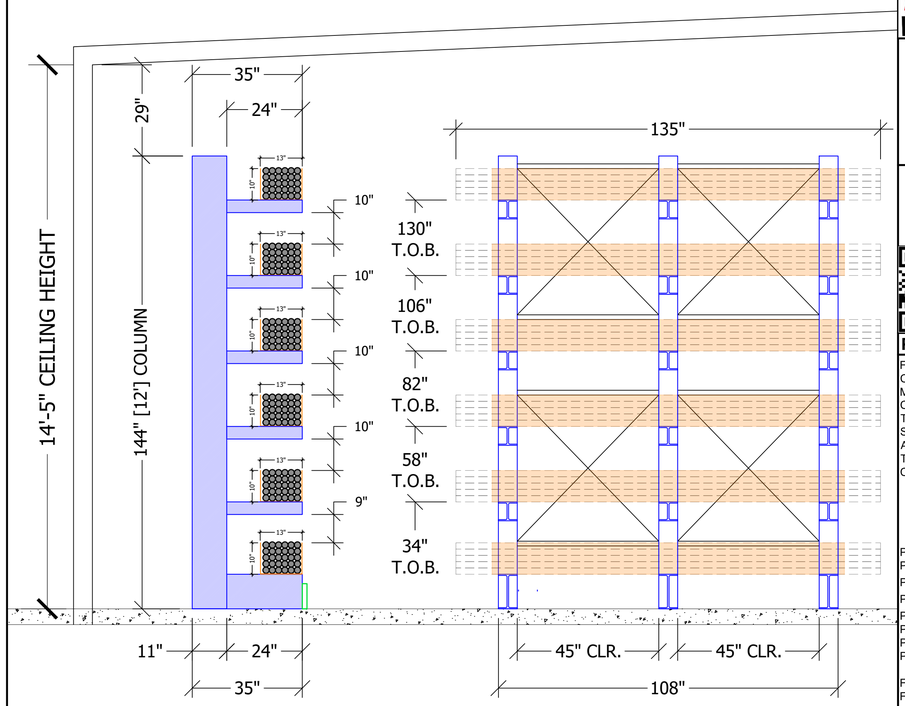

1 CANTILEVER - 6 LEVELS
FRONT ELEVATION - 1 BAY SHOWN

PHASE-1 (BLUE) - CB6000

TYPE-1: 34 SECTIONS x 6 LEVELS = 204 LEVELS

TOTAL SECTIONS: 34 SECTIONS
TOTAL PALLET POSITIONS: 204+ LEVELS

PHASE-2 (GREEN) - C6000 ST

TYPE-1: 22 SECTIONS x 6 LEVELS = 132 LEVELS

TOTAL SECTIONS: 22 SECTIONS
TOTAL PALLET POSITIONS: 132+ LEVELS

TOTAL SECTION COUNT

TYPE-1: 56 SECTIONS x 6 LEVELS = 336 LEVELS

TOTAL SECTIONS: 56 SECTIONS
TOTAL PALLET POSITIONS: 336+ LEVELS

TOTAL WAREHOUSE

TOTAL WAREHOUSE
2895 E MIRALOMA AVE
ANAHEIM, CA 92806
TEL NO. 833.868.2500
FAX NO. 800.338.9776
www.totalwarehouse.com

UPON COMPLETETION:
Contractor shall sign the following below that the work has been completed and they are satisfied with the work

Signature | Date | Full Name

PROJECT DATA:

F.S. SYSTEM:	FS SYSTEM
COMMODITY CLASS:	B/S-1
METHOD OF STORAGE:	XXX
CEILING HEIGHT:	XXX
TRUSS HEIGHT:	XXX
SPRINKLER HEIGHT:	XXX
AISLE SPACING:	XXX
TOP OF STORAGE:	XX' - XX"
COMMODITY ITEMS:	
1) xxx	
2) xxx	
3) xxx	
4) xxx	
PALLET SIZE 1:	40"x48"xXX"
PALLET LOAD 1:	XX LB.
PALLET SIZE 2:	40"x48"xXX"
PALLET LOAD 2:	XX LB.
PALLET SIZE 3:	40"x48"xXX"
PALLET LOAD 3:	XX LB.
PALLET SIZE 3:	40"x48"xXX"
PALLET LOAD 3:	XX LB.
FORKLIFT TYPE 1:	XXX
FORKLIFT TYPE 2:	XXX

PROJECT:

PROJECT NO: XXXX
WORK ORDER NO: XXXX
AUTHOR: BRYAN
DRAFTER: RC
SCALE: AS INDICATED
DATE: 4/2/2024

SHEET TITLE:

PROPOSED
FLOOR PLAN

SHEET NO.

C-01

SHEET: 1 OF 1